
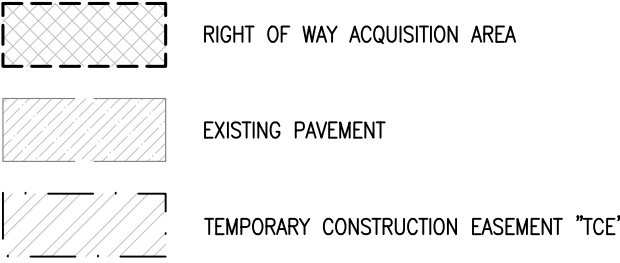


BIRCH BAY LYNDEN RD & BLAINE RD INTERSECTION IMPROVEMENTS, CRP 906001
RIGHT OF WAY PLAN

SITUATE IN A PORTION OF SECTIONS 19 & 30, TOWNSHIP 40 NORTH, RANGE 1 EAST, W.M
WHATCOM COUNTY, WASHINGTON.

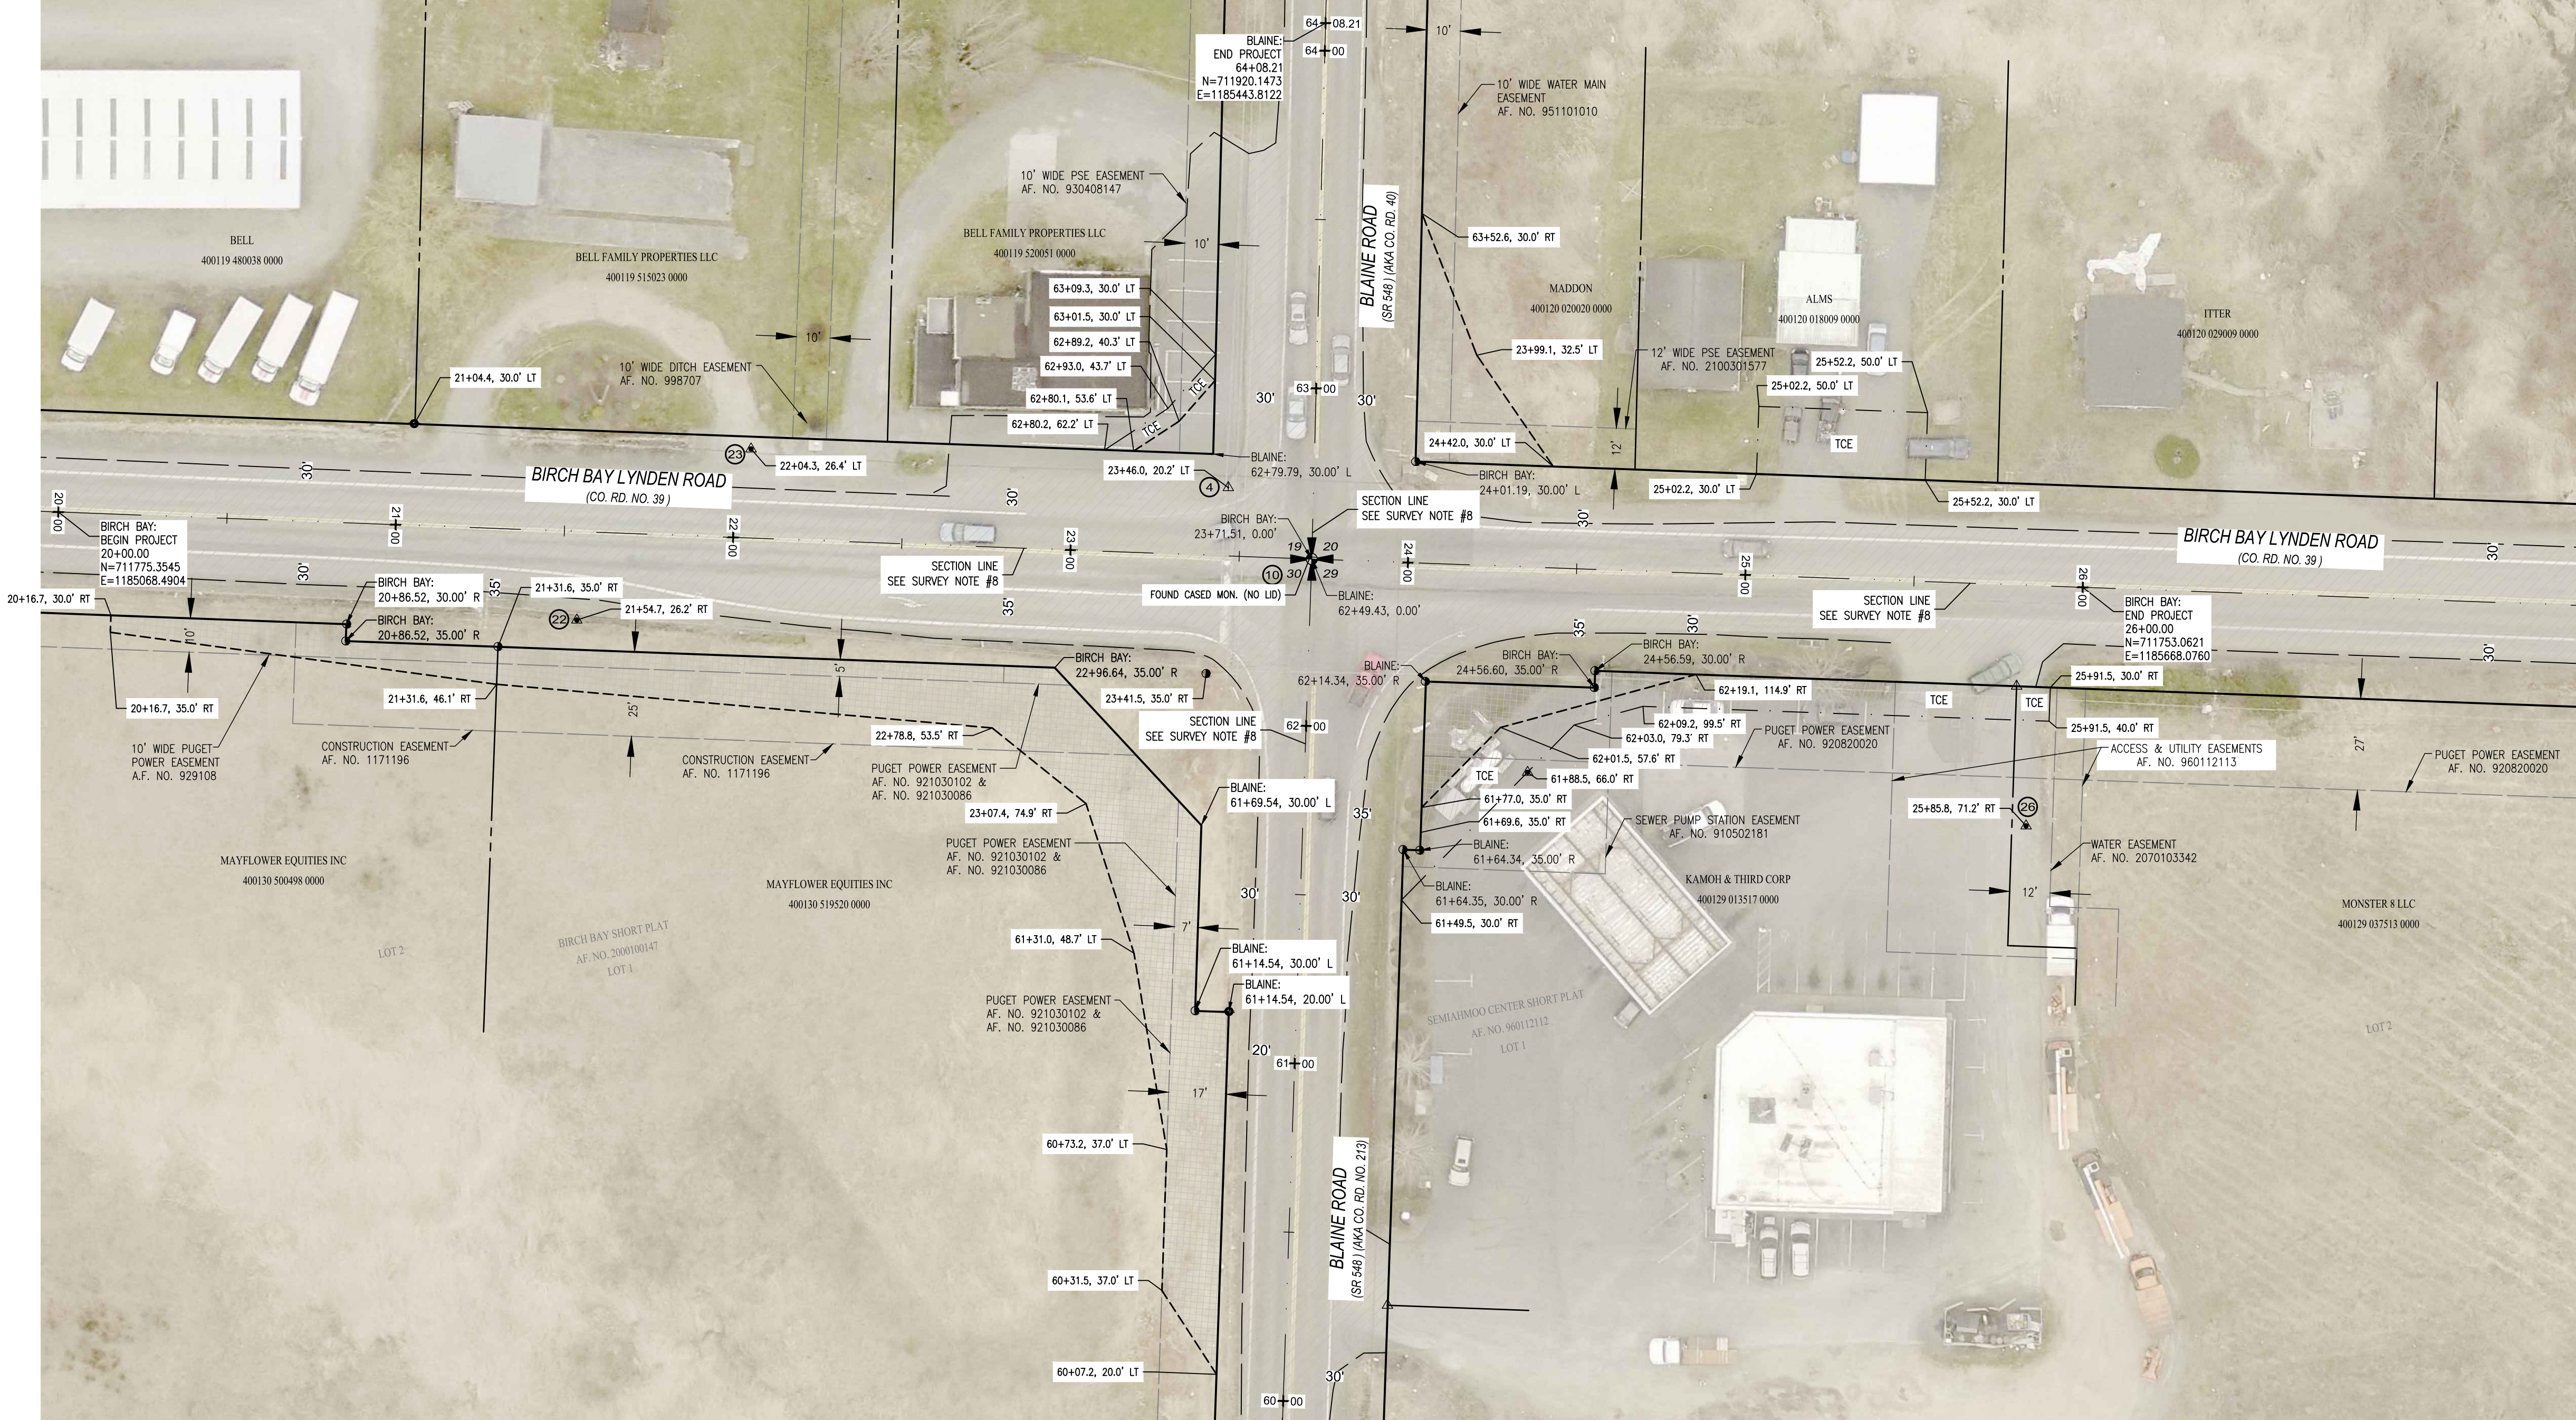

No.	SHEET REVISION	DATE	BY
1			
2			
3			
4			

PLAN SET ISSUE	DATE
ISSUE DESC.	MM/DD/YYYY

DESIGN	DRAWN	CHECK
N/A	JJA	JJA
DRAWING SCALE:	AS SHOWN	
HORIZ. DATUM:	NAD 83/91 USFT	
VERT. DATUM:	NAVD 88 USFT	

DATE:	MARCH 2023
PROJECT No:	CRP 906001
ROAD No:	21580 & SR 548
DRAWING FILE:	906001_X_RW.dwg

PUBLIC WORKS DIRECTOR:	ELIZABETH KOSA
COUNTY ENGINEER:	DOUGLAS RANNEY II
PROJECT ENGINEER:	ANDREW TISCHLEDER



WHATCOM COUNTY
DEPARTMENT OF PUBLIC WORKS
322 N. COMMERCIAL ST., SUITE 301 BELLINGHAM, WA 98225
(360) 778-6210

BIRCH BAY LYNDEN RD & BLAINE RD INTERSECTION IMPROVEMENTS, CRP 906001
RIGHT OF WAY PLAN

SHEET: 1
OF: 1

